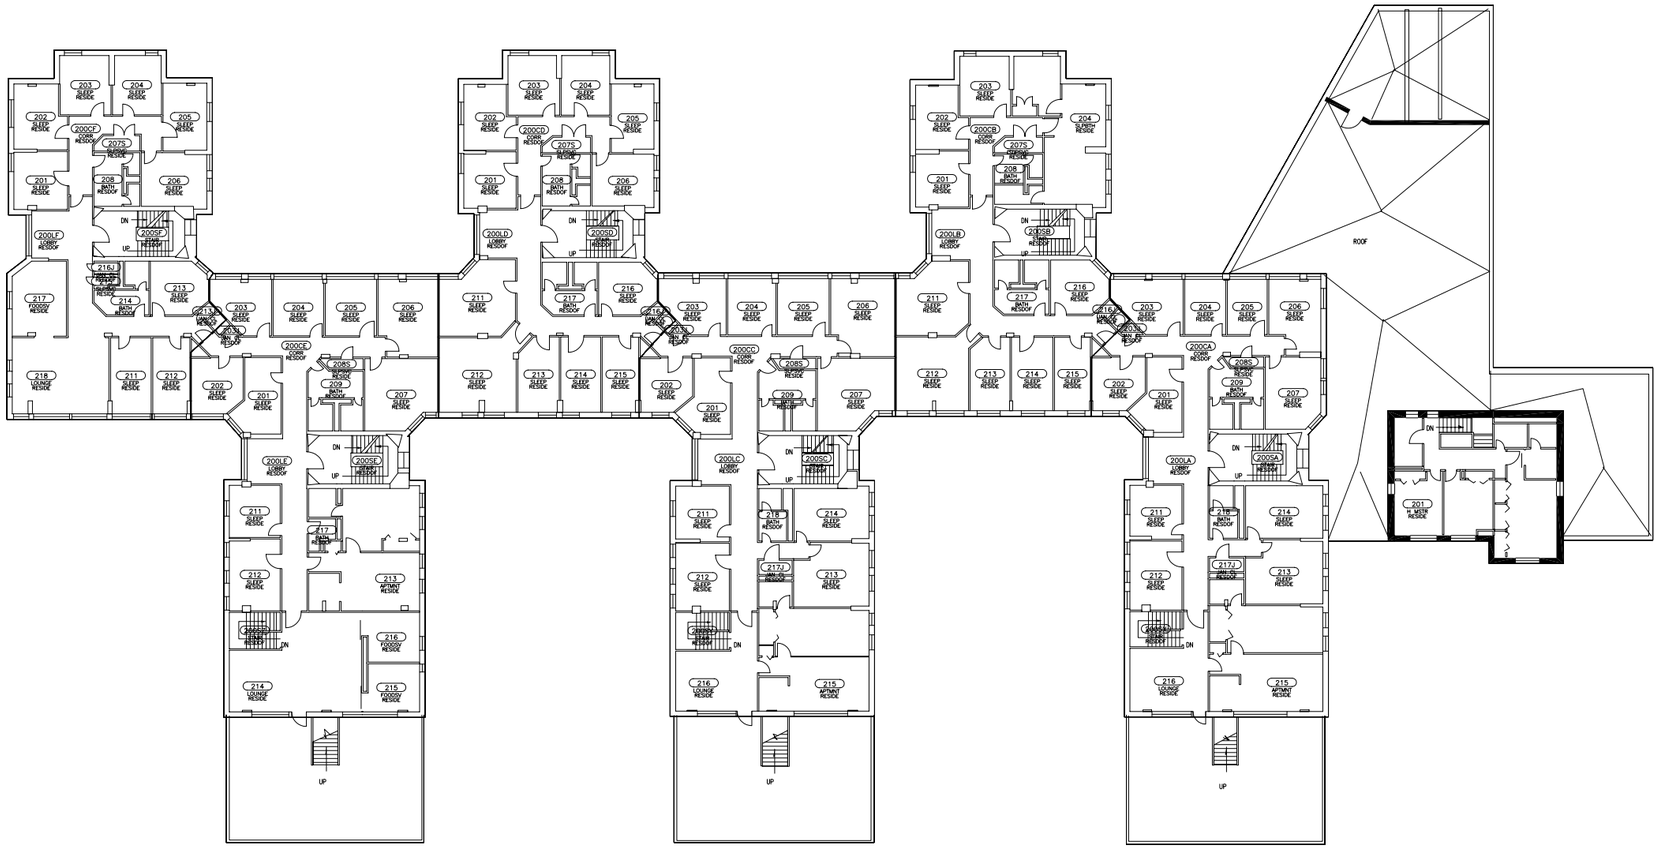

MIT Department of FACILITIES
77 Massachusetts Avenue, Cambridge, MA 02139

FILE_ID :

REVISIONS		
NO.	DESCRIPTION	DATE

PROJECT No.	:	
DATE	:	10/29/2003
DRAWN	:	
CHECKED	:	
SCALE	:	1/32" = 1'-0"

NORTH

BUILDING W70 - SECOND FLOOR
NEW WEST CAMPUS HOUSES
SPACE ACCOUNTING FLOORPLAN

W70.2